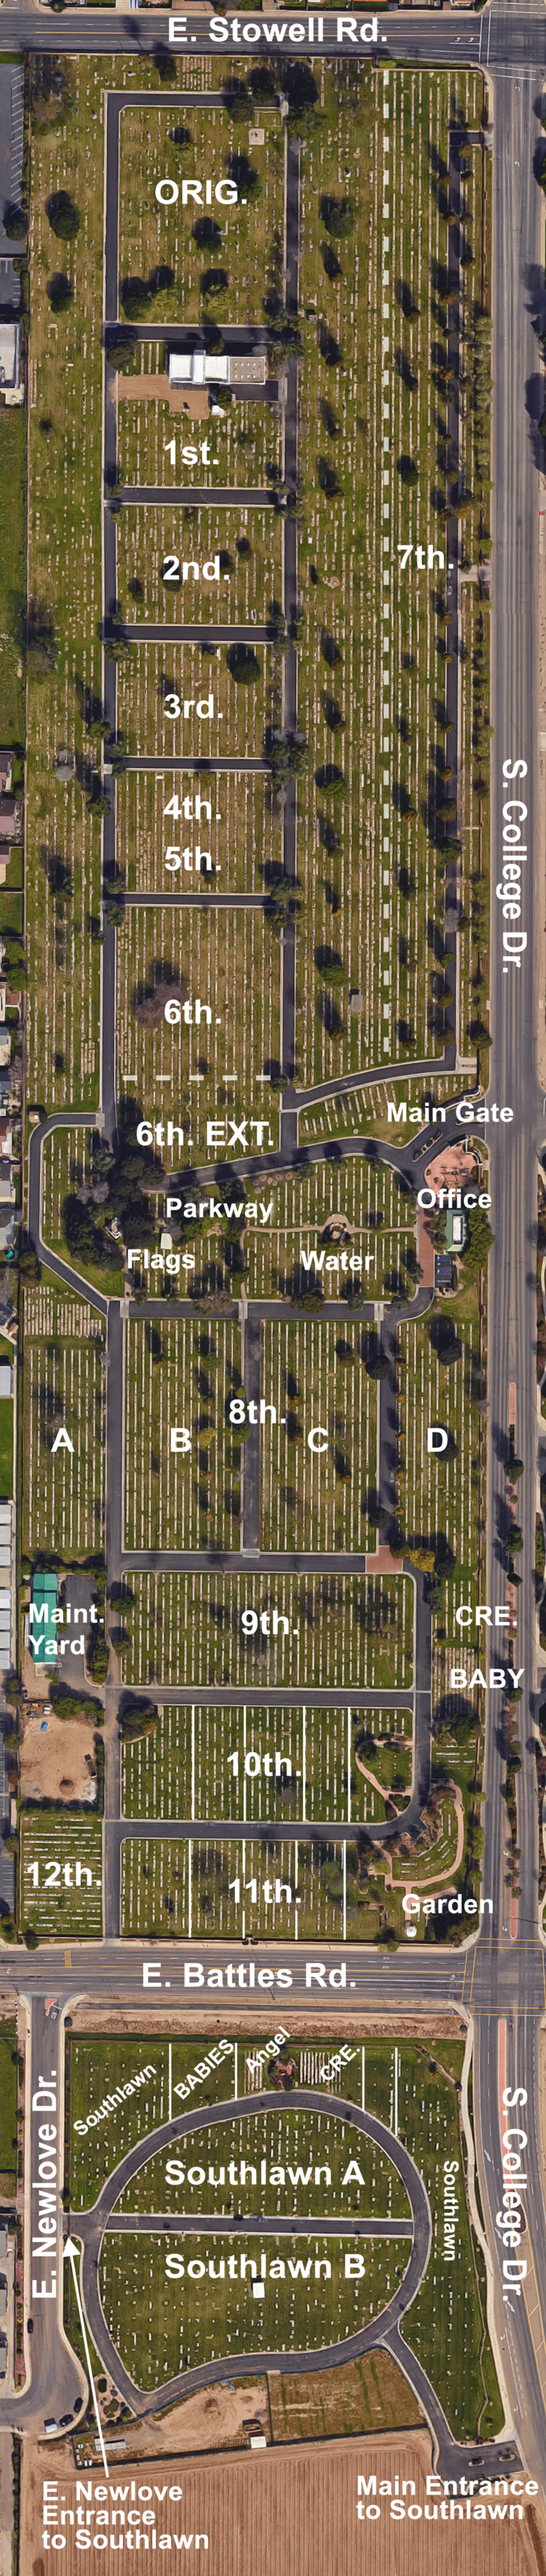
E. Stowell Rd.
ORIG.
1st.
2nd.
7th.
3rd.
4th.
5th.
6th.
6th. EXT.
S. College Dr.
Main Gate
Office
Parkway
Flags
Water
A
B
8th.
C
D
Maint. Yard
9th.
CRE.
BABY
10th.
12th.
11th.
Garden
E. Battles Rd.
E. Newlove Dr.
Southlawn
BABIES
Angel
CRE.
S. College Dr.
Southlawn A
Southlawn
Southlawn B
E. Newlove Entrance to Southlawn
Main Entrance to Southlawn